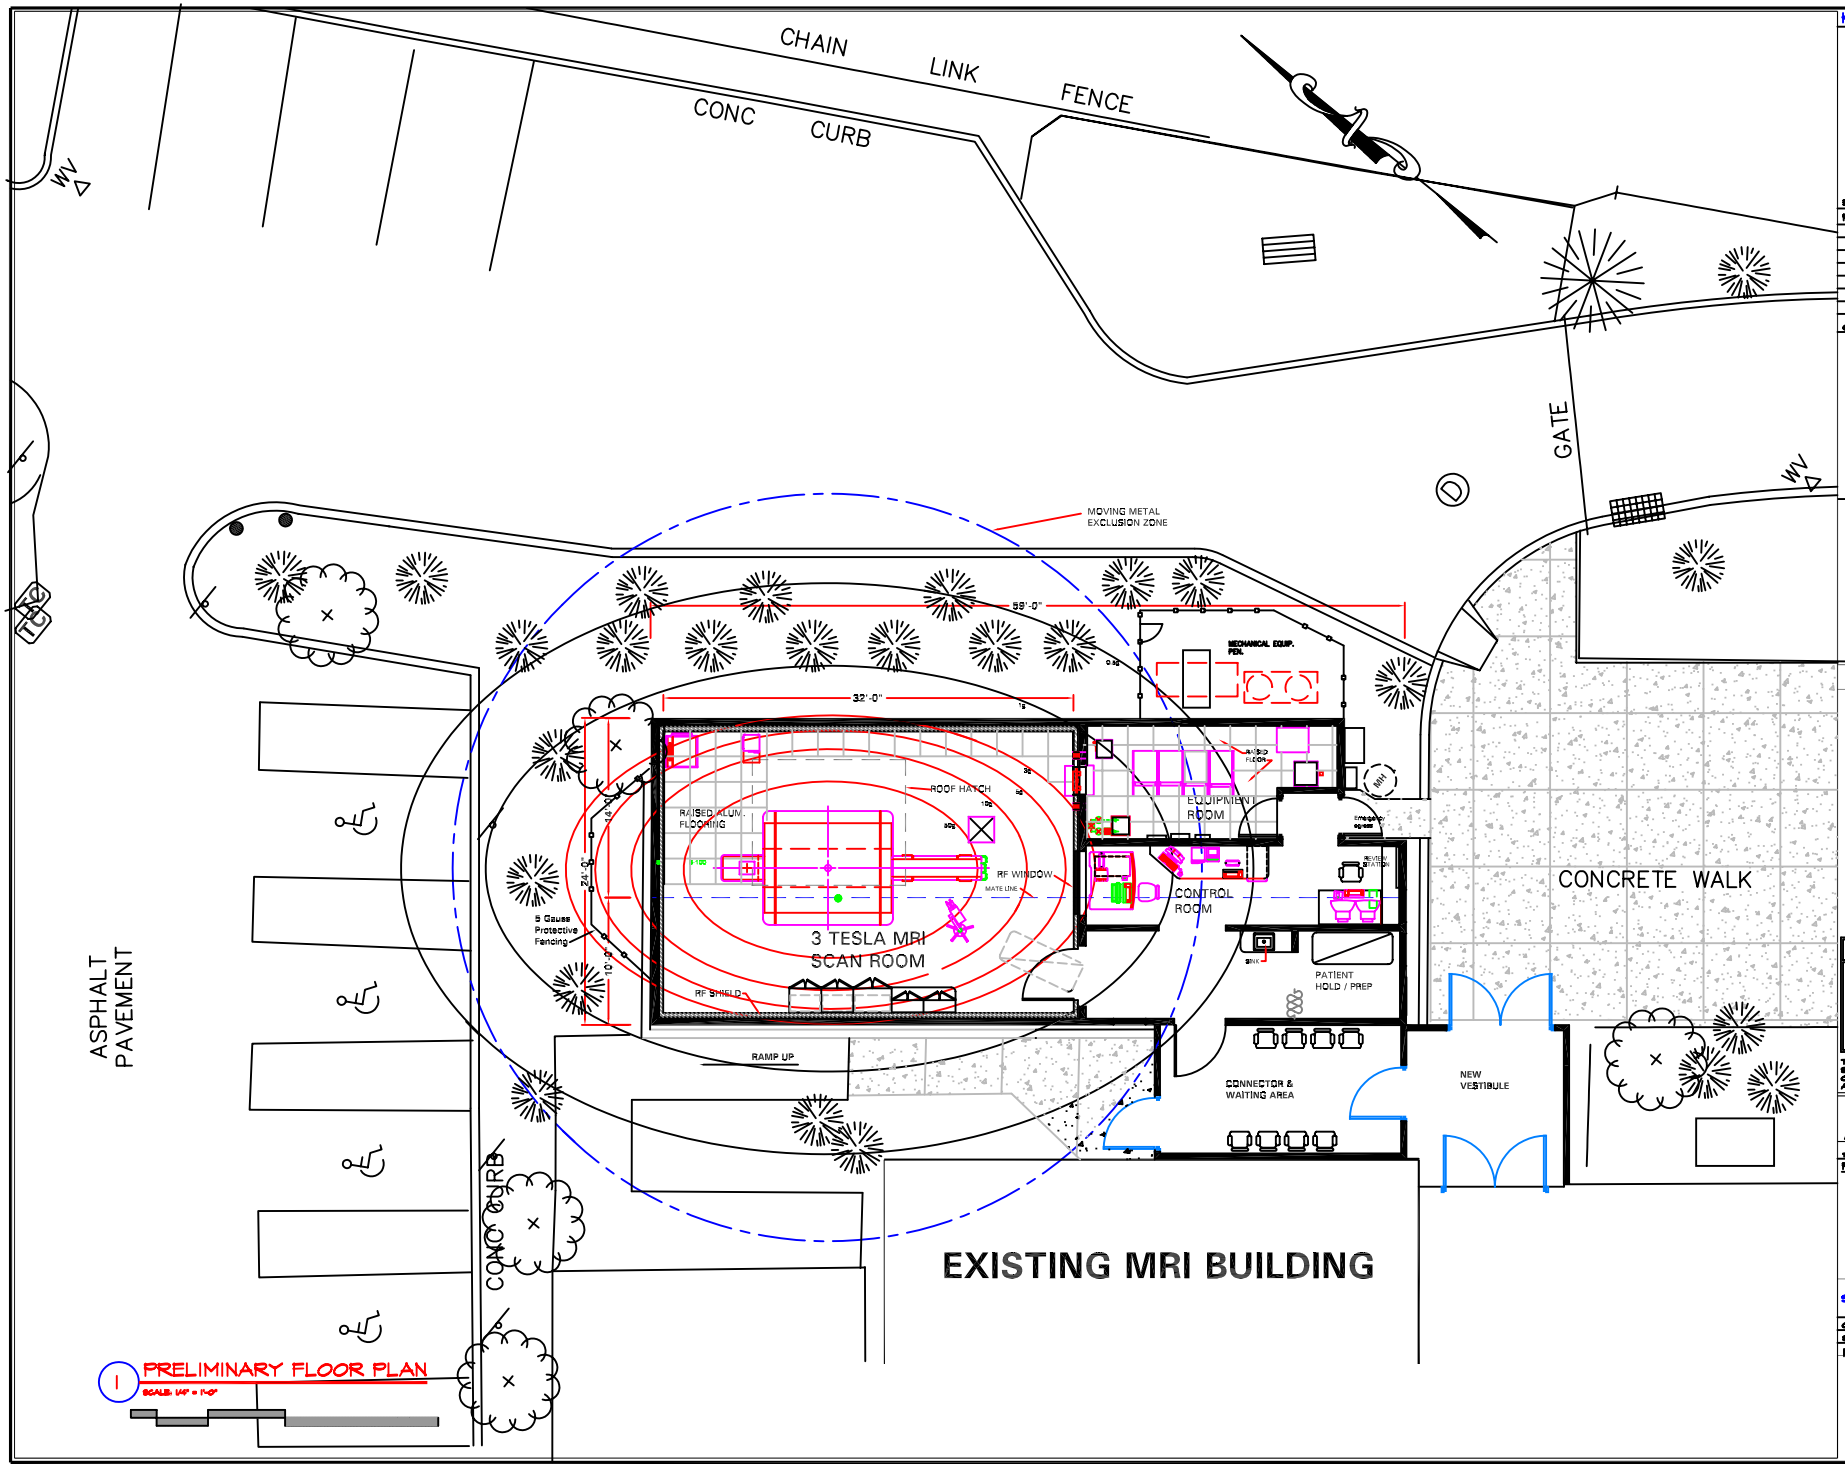

1 PRELIMINARY FLOOR PLAN

SCALE: 1/4" = 1'-0"

KEY PLAN

BLOCK: LOT: SECTION:

Rev.	Date	Description
	XX/XX/XX	XXXX

CONSULTANTS:

LEGEND

- 101 — ROOM TITLE AND NUMBER
- EXISTING WALL OR STRUCTURE
- WALL OR STRUCTURE REMOVED
- NEW WALL
- EXISTING DOOR TO BE REMOVED
- NEW DOOR
- EXISTING DOOR TO REMAIN
- EQUIPMENT & FURNITURE - N.I.C.
- ITEM BELOW OR HIDDEN
- ITEM ABOVE
- LIMITS OF PROJECT LOCATION

USER: jp XXX, ck SYS INFO : 4 " ANSI

FILE NAME : ANSITILEXPD

XREF DD
ASPHALT
HILLS
FOOD
FOOD1
FOOD2
GRID
GRID1
GRID2
PATIENT
CONS
CONCRET
CONCRNT
LOGALL

THESE DRAWINGS ARE INSTRUMENTS OF SERVICE AND AS SUCH ARE THE PROPERTY OF THE ARCHITECT. INFRINGEMENTS OR ALTERATIONS BY OTHERS ARE PROHIBITED

AXIS CONSTRUCTION CORPORATION
120 BROOK AVENUE, DEER PARK, NY 11729
Tel. 631 242-0272 Fax. 631 242-0273

PROJECT TITLE:

NORTH SHORE UNIVERSITY HOSPITAL

MODULAR 3 TESLA MRI FACILITY

SITE AND FLOOR PLANS

drawn by: JJP checked by:

scale: AS NOTED date: June 14, 2002

project number:

SK-1

FILE: S:\FRANCIS\Mod/ar office SK-1.DWG